689 Washington Marco

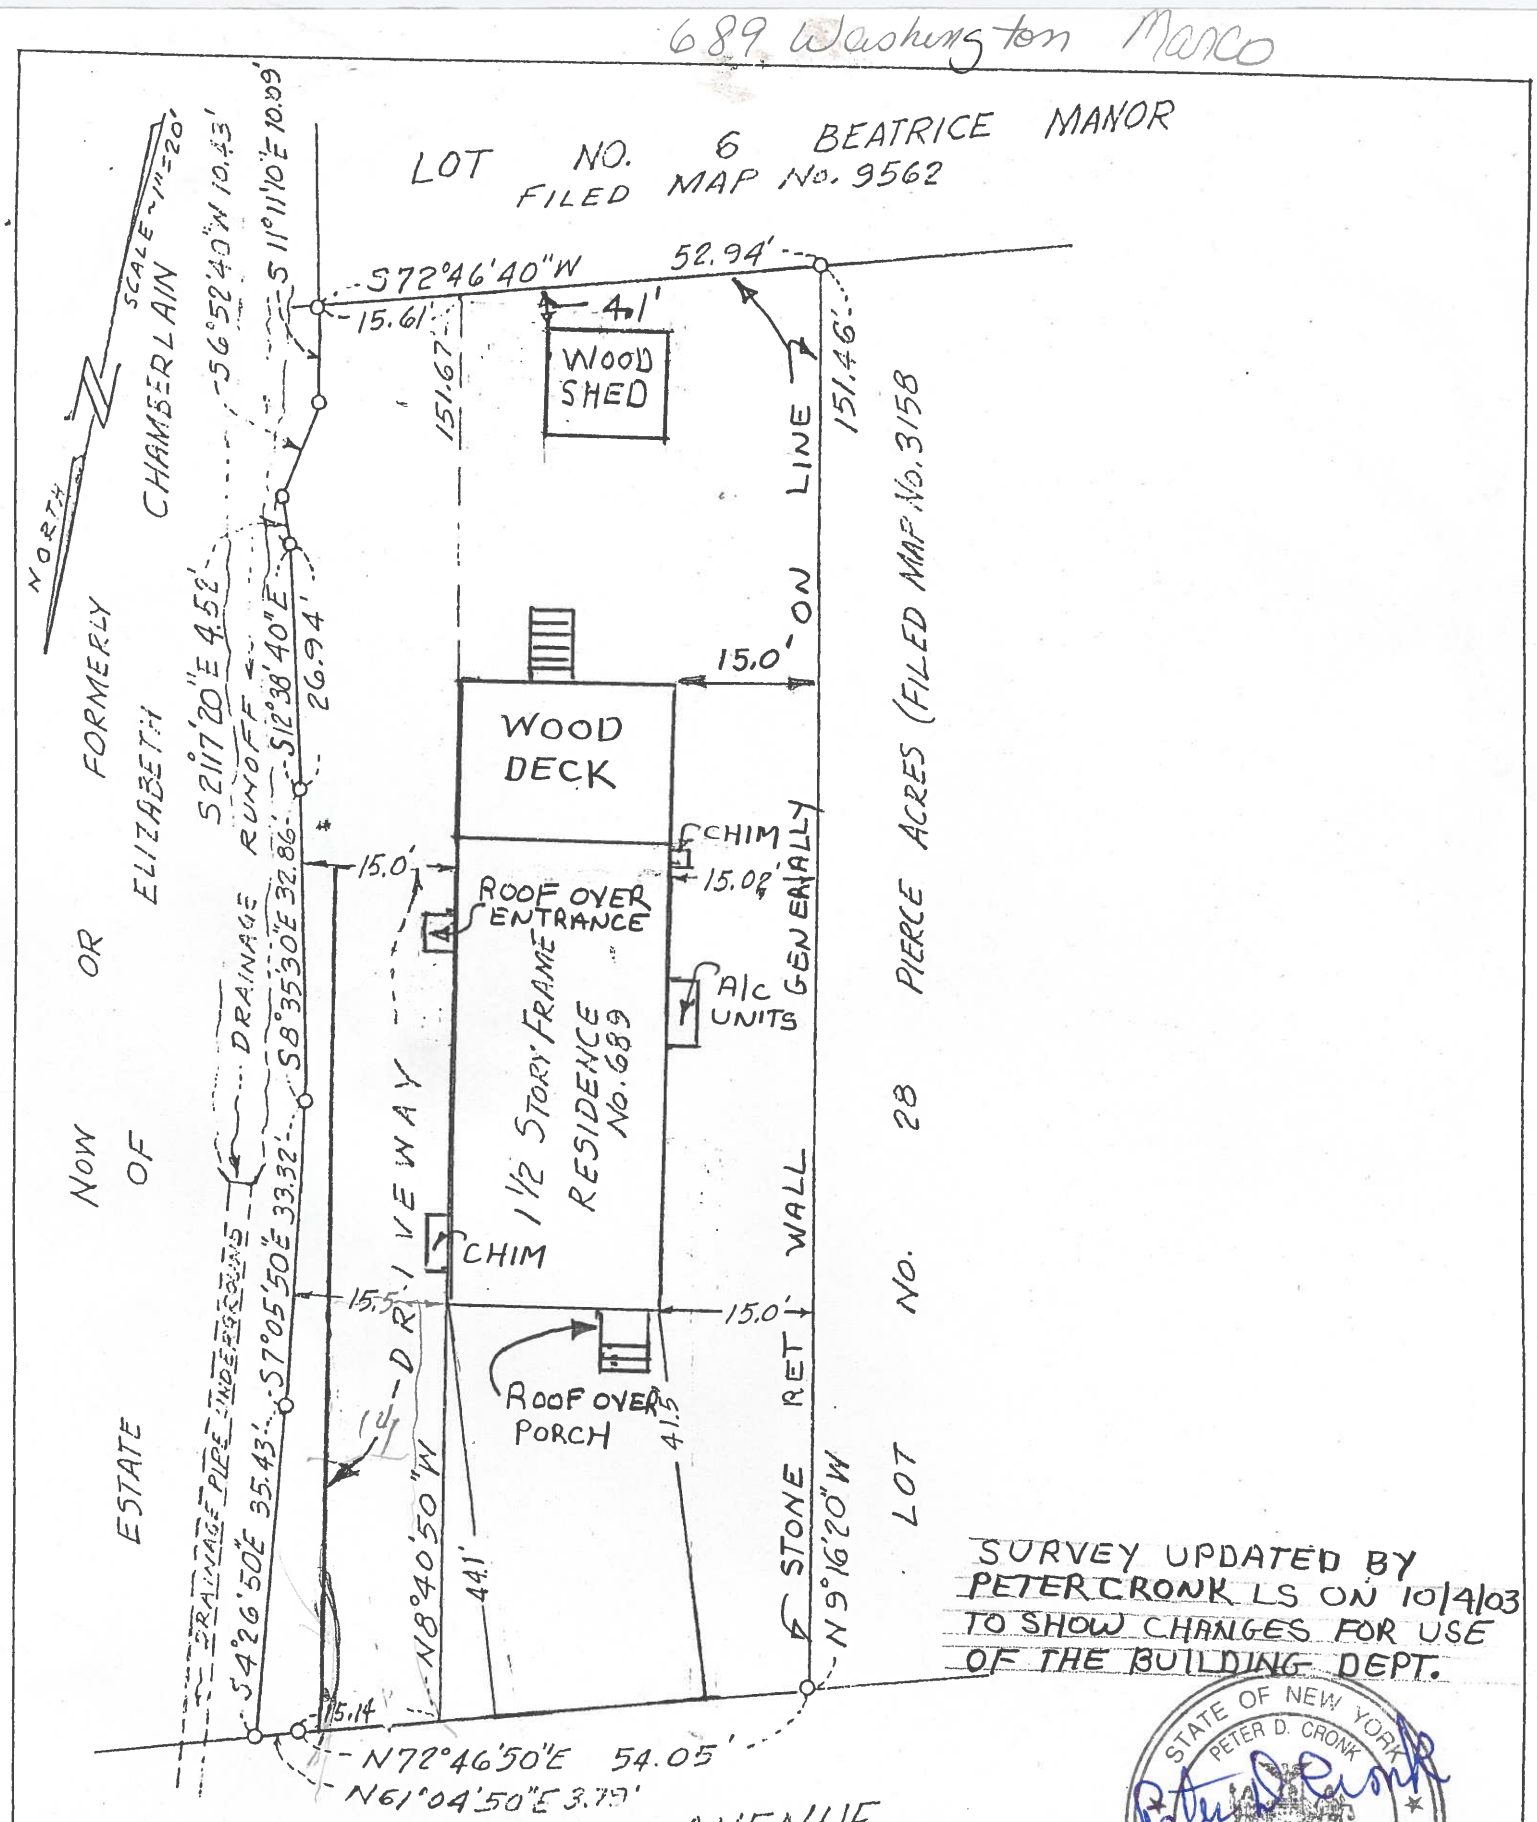

SURVEY UPDATED BY PETER CRONK LS ON 10/4/03 TO SHOW CHANGES FOR USE OF THE BUILDING DEPT.

STATE OF NEW YORK · PETER D. CRONK · 049951 · LICENSED LAND SURVEYOR

Peter D. Cronk

SURVEY OF PROPERTY PREPARED FOR

PREPARED FOR ROBERT AND STELLA MARCO

SITUATE IN THE VILLAGE OF PLEASANTVILLE, TOWN OF MOUNT PLEASANT, WESTCHESTER CO. N.Y.

SURVEYED MARCH 20, 2001, MAP PREPARED APRIL 29, 2001.

JOHN MARANO
LAND SURVEYOR
7 TOM'S WAY
LAGRANGEVILLE, NY
12540
845-226-2086
LICENSED IN THE STATES OF
NEW YORK, CONNECTICUT AND FLORIDA
50 YEARS OF SURVEYING EXPERIENCE

LAND SURVEYOR · John Marano · No. 36697 · UNIVERSITY OF THE STATE OF NEW YORK

John Marano

N. Y. STATE LIC. SURVEYOR No. 36697
7 TOMS WAY
LAGRANGEVILLE, N.Y. 12540
TEL. (845) 226-2056